



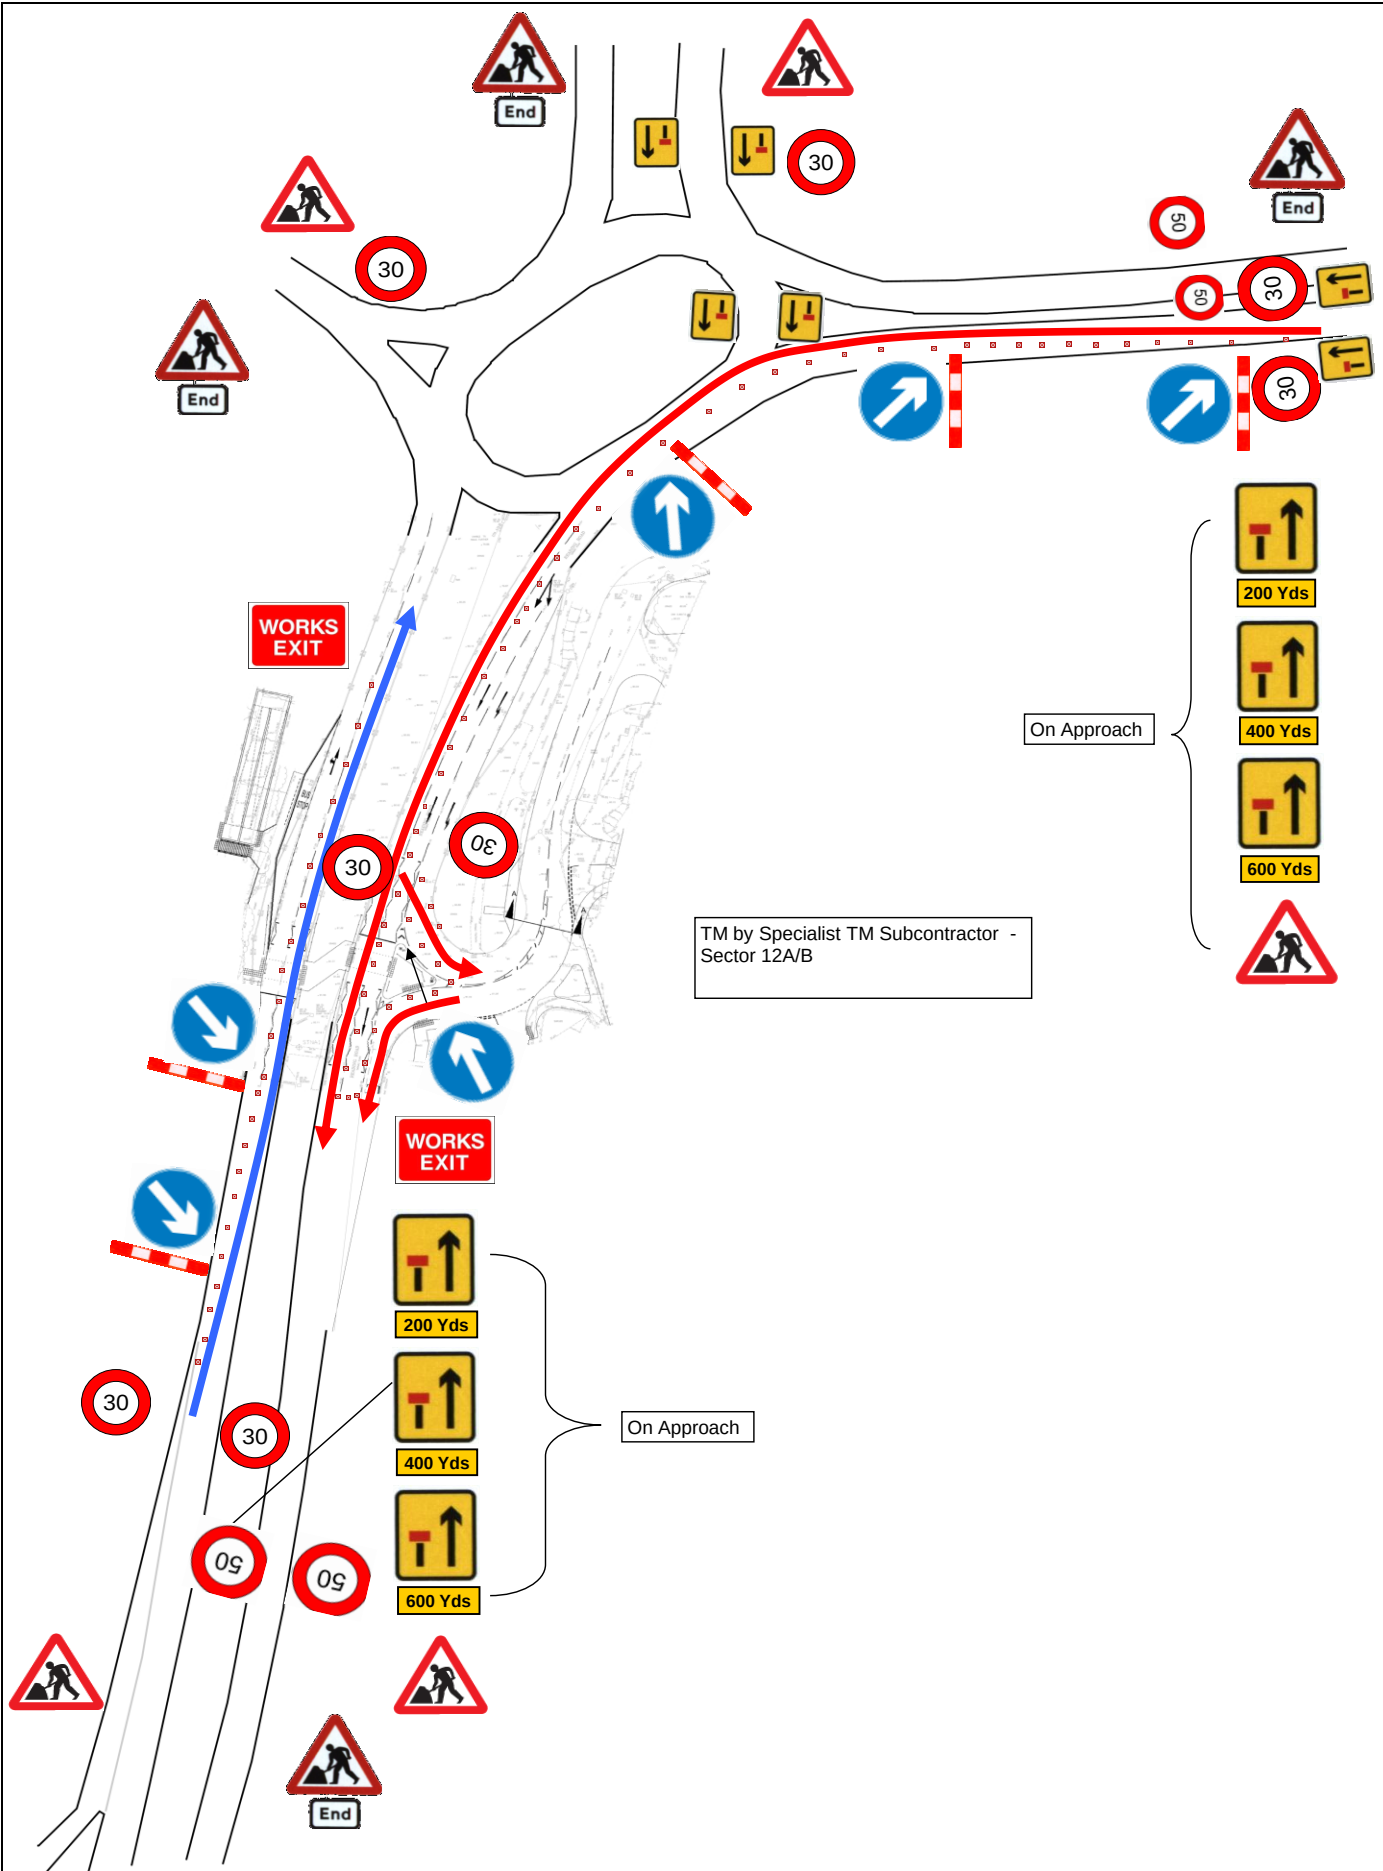

Title	Traffic Management Plans	Number	HC 01	Rev A
Project	A33 Gastons Wood, Chineham.			
Works	S278 Road Works - Off Peak Set Up			
1)	Cone Size : 1200 mm	6)	Restricted Hours TM 9:30 - 4:30.	
2)	Sign Size : 1200 mm			
3)	Signs To Be Reflectorisised			
4)	Steady Beacons To Be Used At Night			
5)	Cone Spacing 5m			

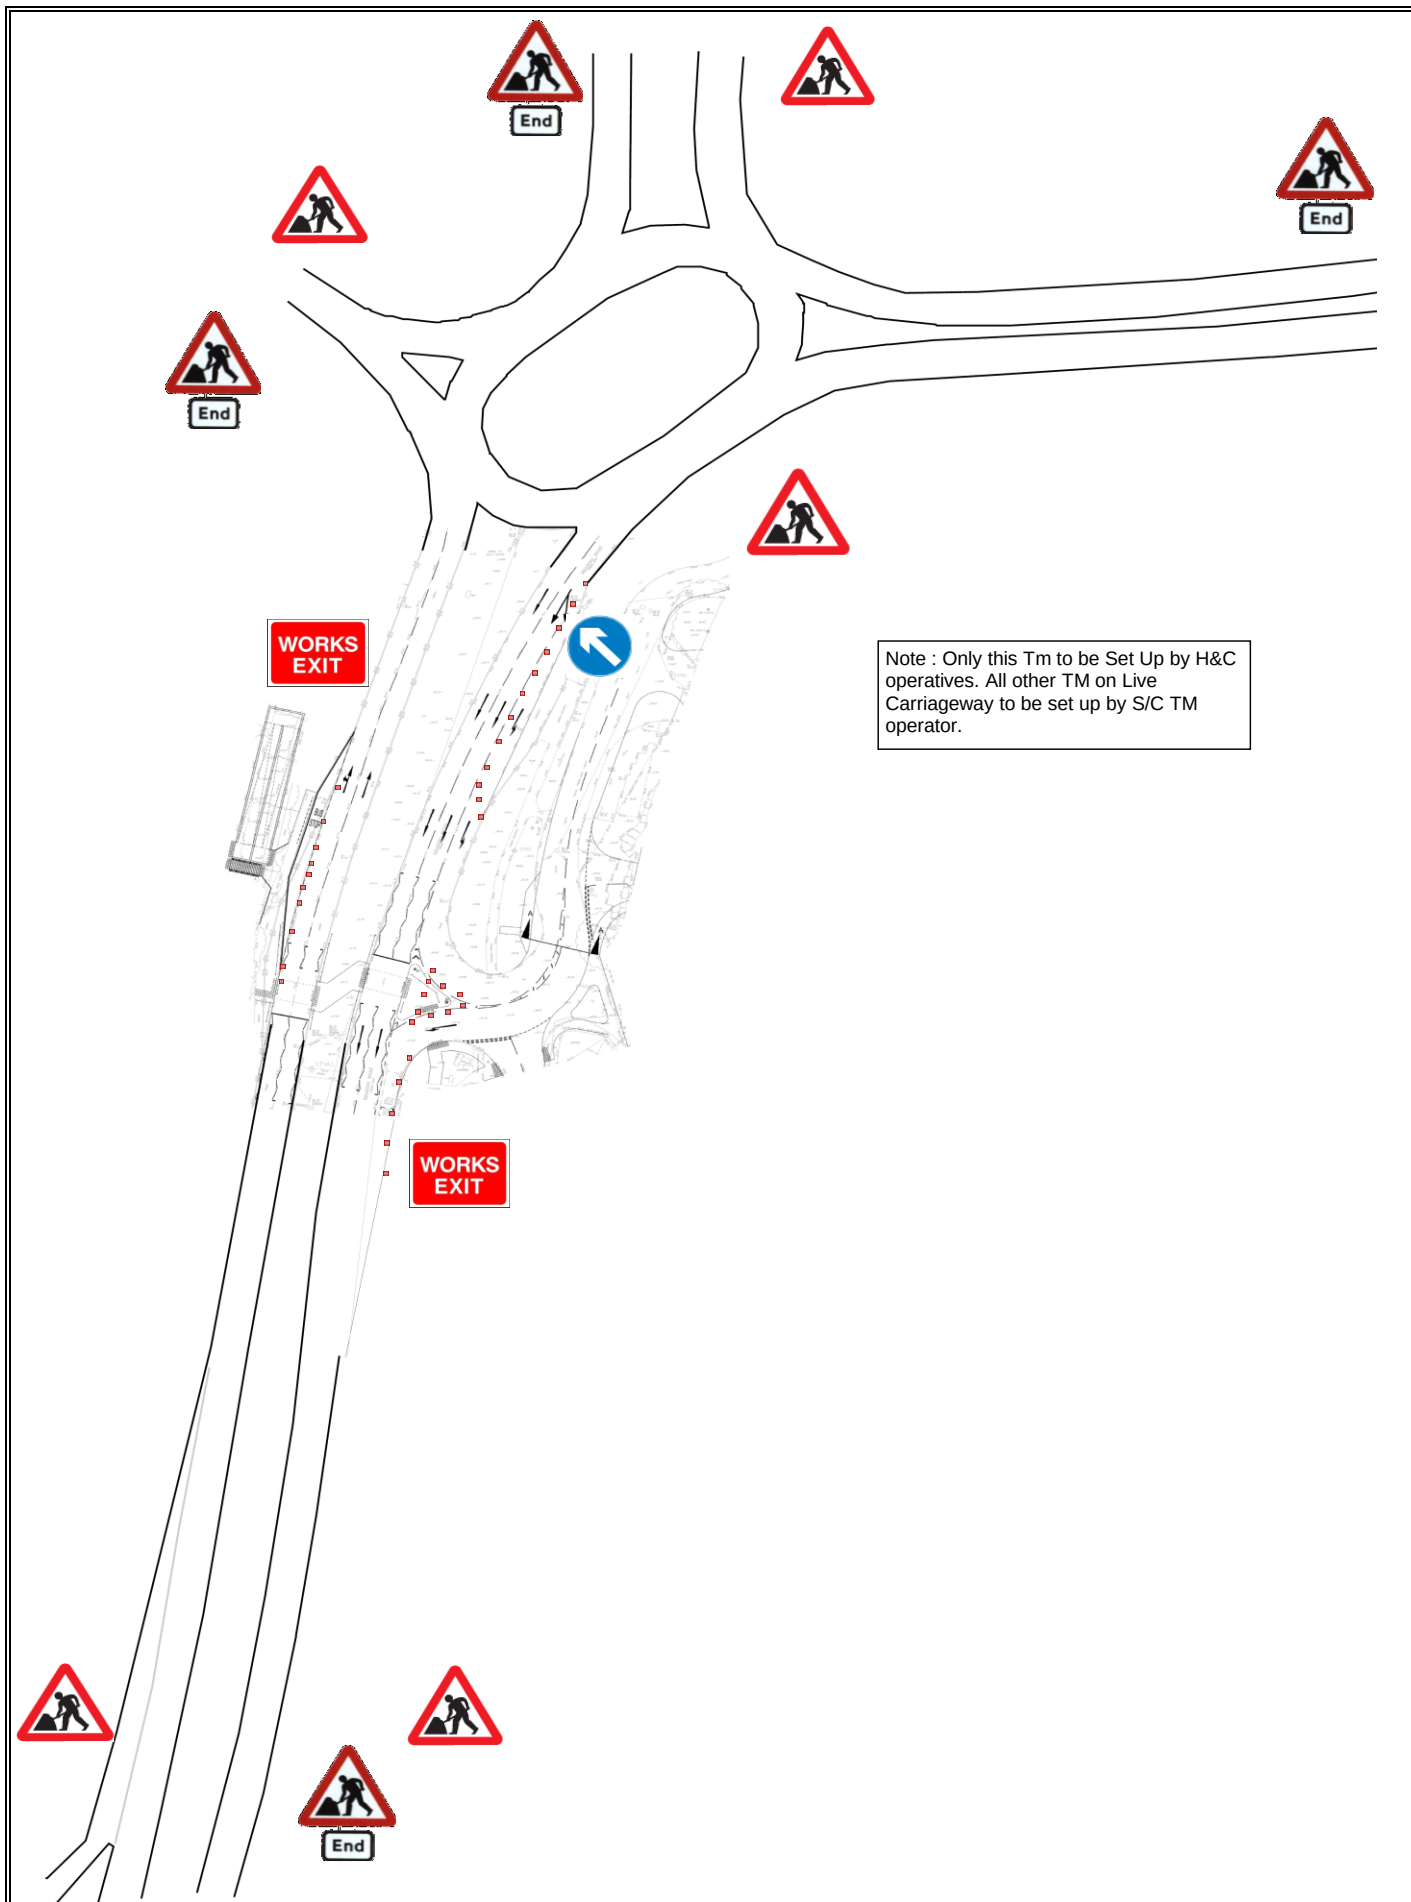

Title	Traffic Management Plans	Number	HC 03
Project	A33 Gastons Wood, Chineham.		
Works	S278 Road Works - Off Peak Set Up		
1)	Cone Size : 1200 mm	6)	Restricted Hours TM 9:30 - 4:30.
2)	Sign Size : 1200 mm		
3)	Signs To Be Reflectorised		
4)	Steady Beacons To Be Used At Night		
5)	Cone Spacing 5m		