




Phase 1-Drainage Off Line on Verge

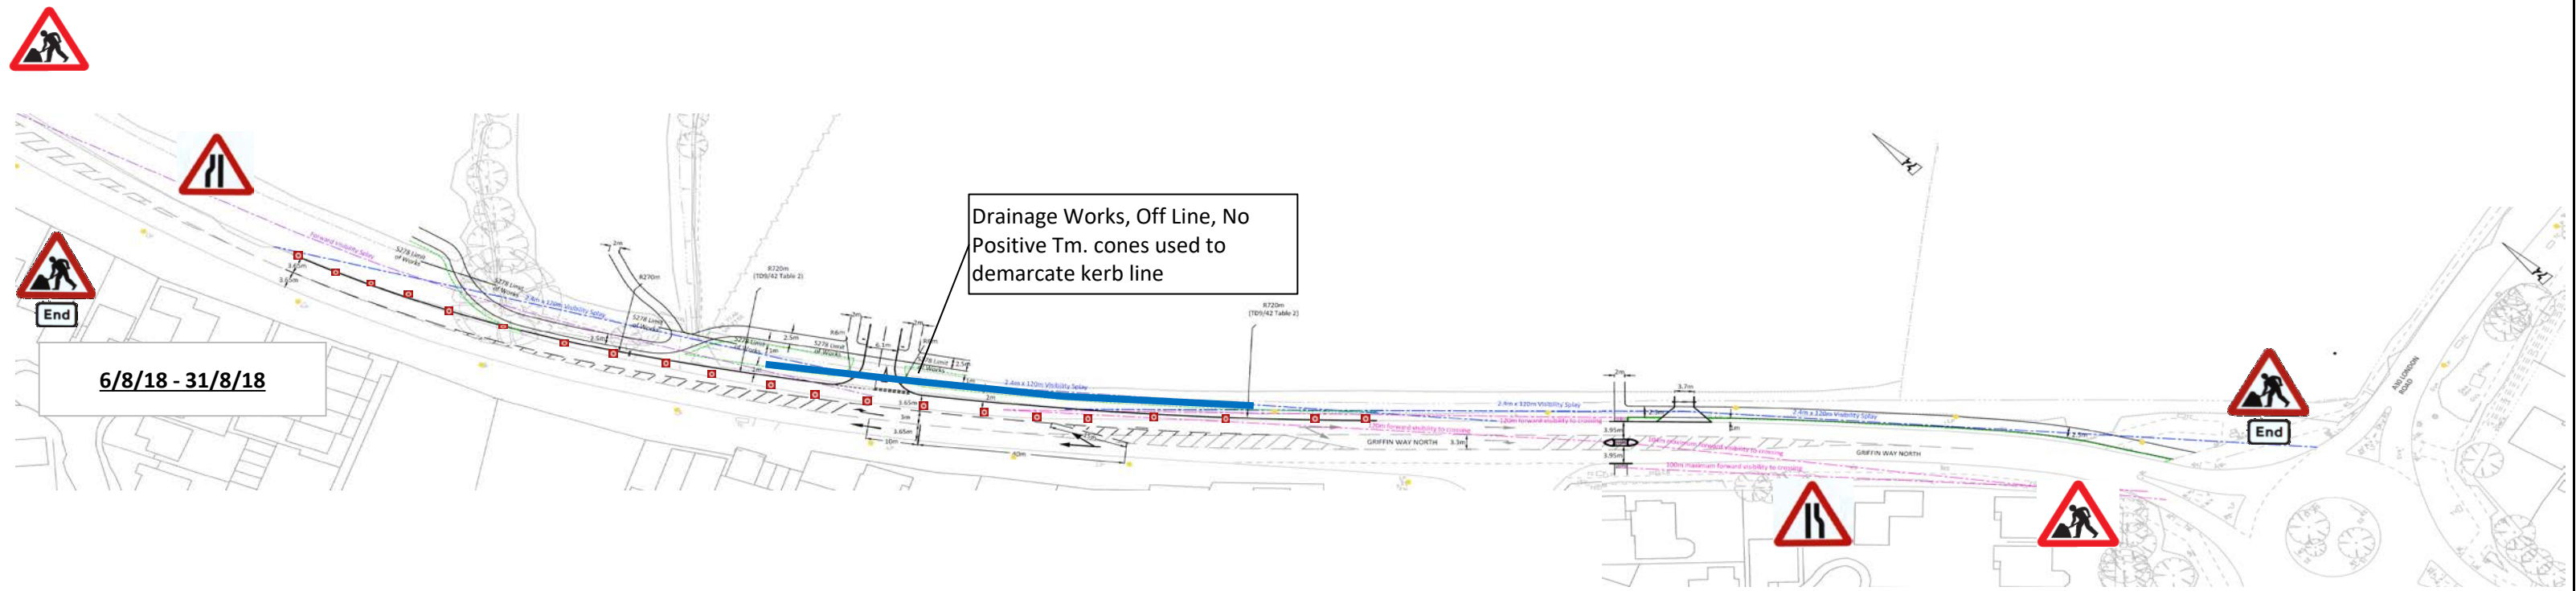


Phase 2 Junction Widening and Phase 5 Surfacing

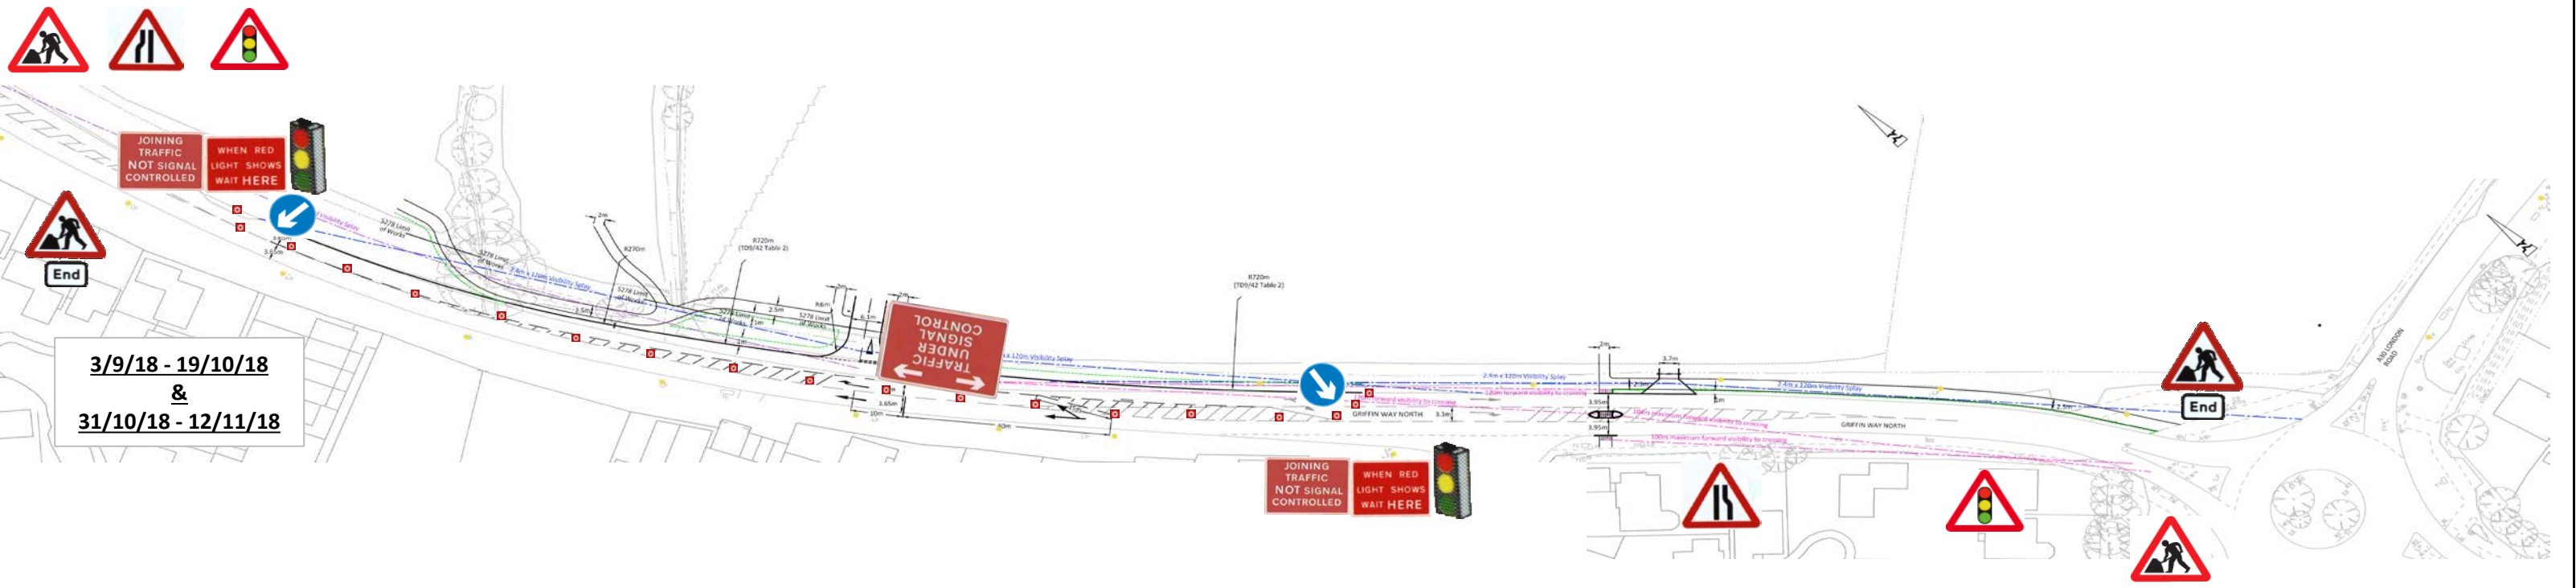


Phase 3 Island Construction

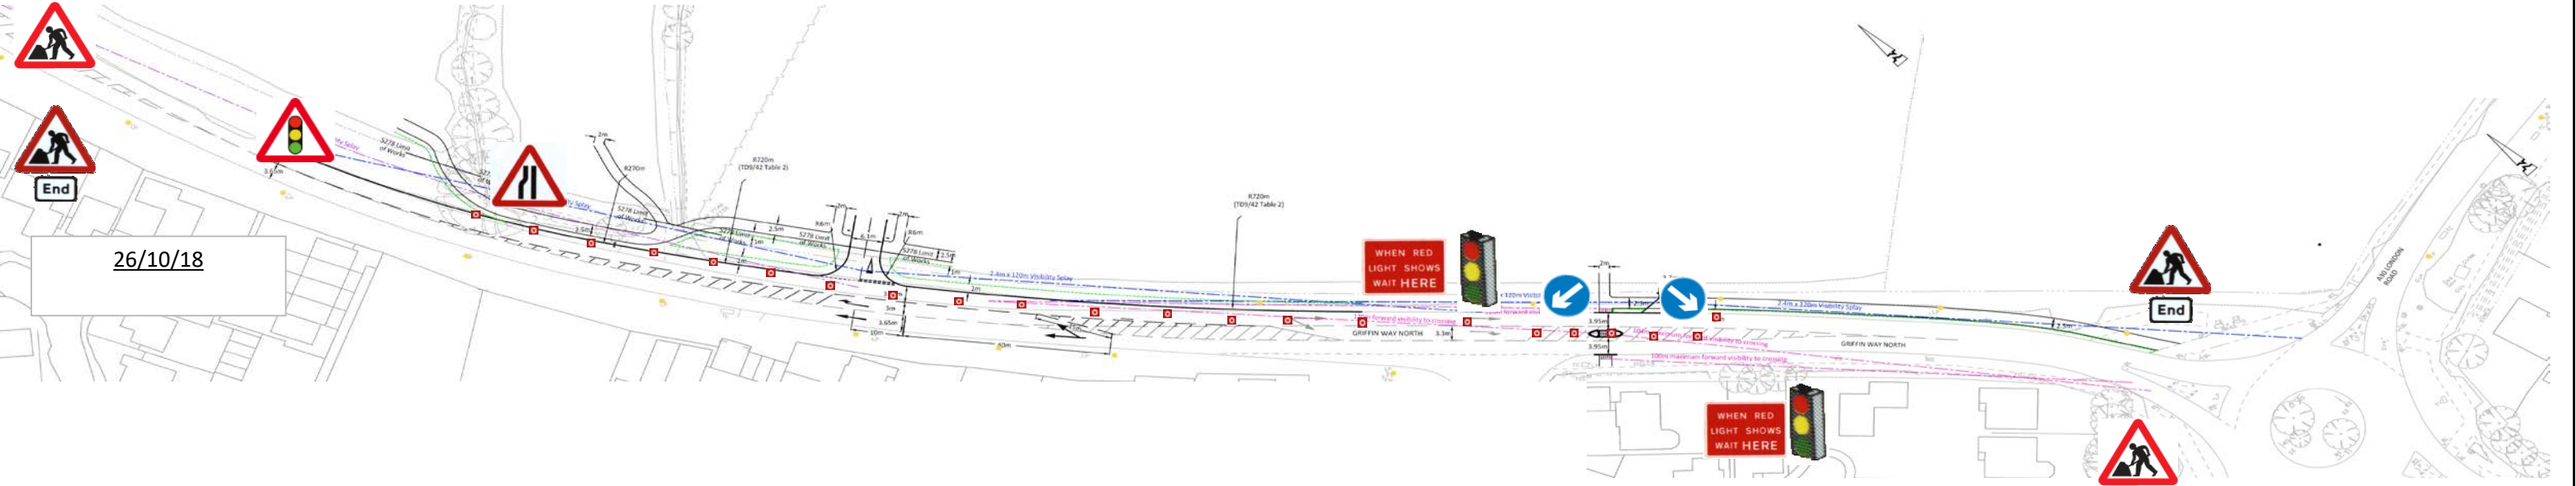

Phase 4 Island Construction

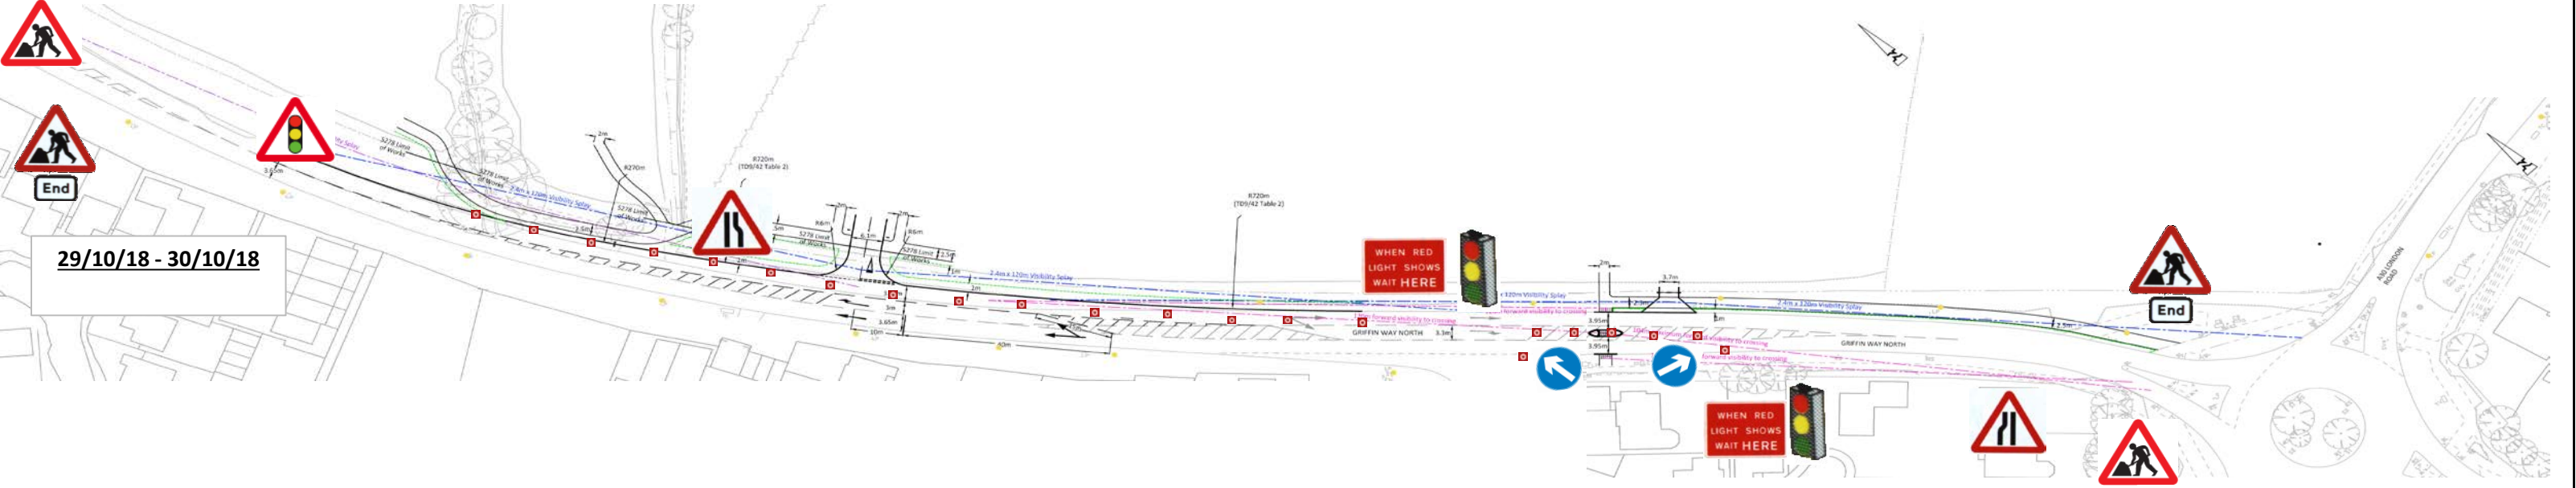


Phase 5 Footpath Works

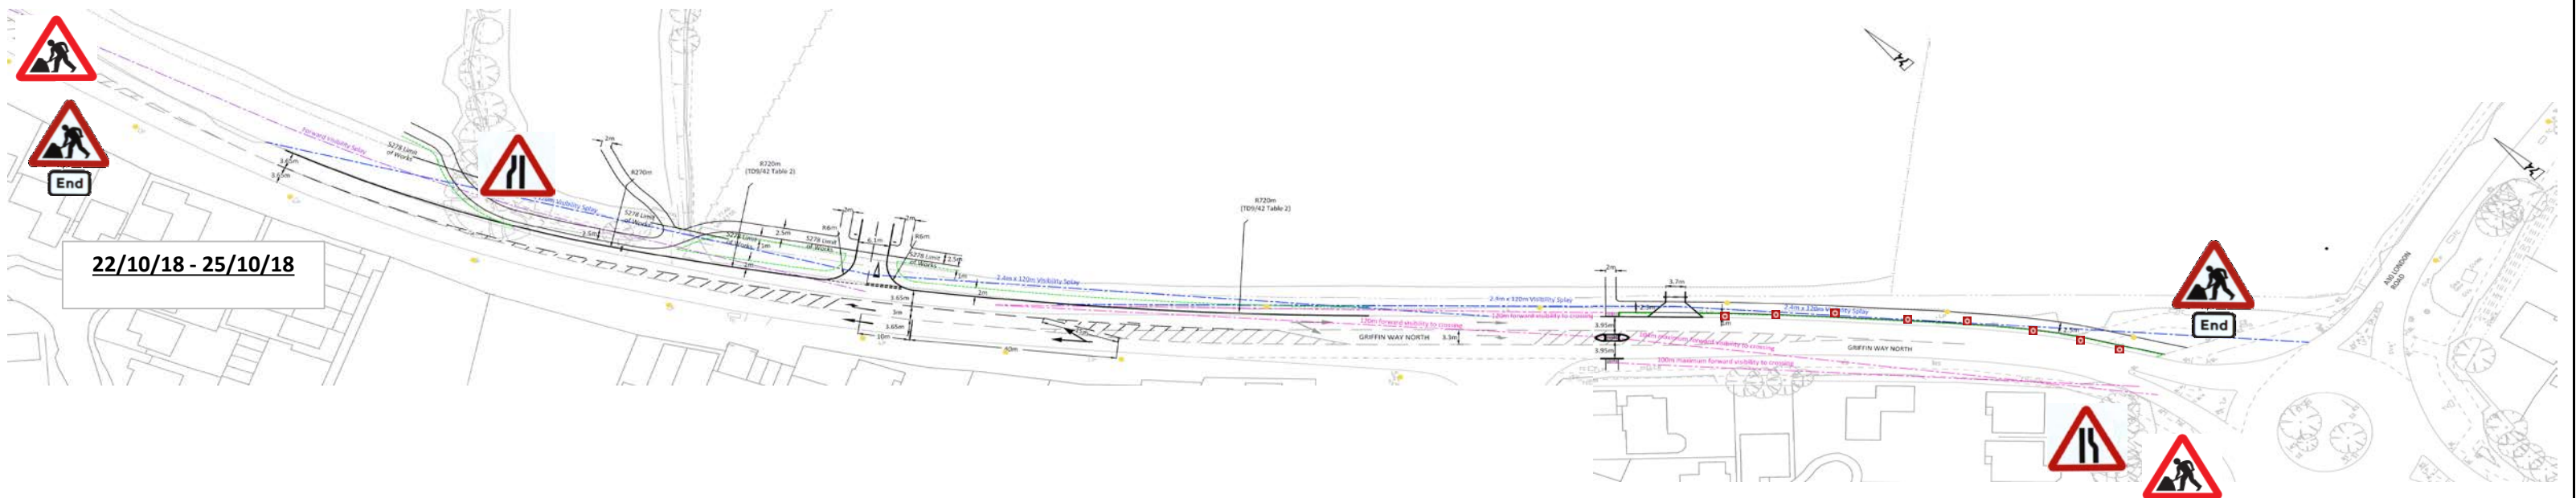


Title	Traffic Management Plans	Number	HC 01	Rev E
Project	Griffin Way North			
Works	New Entrance and Widening			
1)	Cone Size : 750 mm	6)	Traffic Lights to be used 24 Hours	
2)	Sign Size : 750 mm			
3)	Signs To Be Reflectorised			
4)	Flashing Beacons To Be Used At Night			
5)	Cone Spacing 5m			


Phase 1- Widening & Phase 5 Surfacing

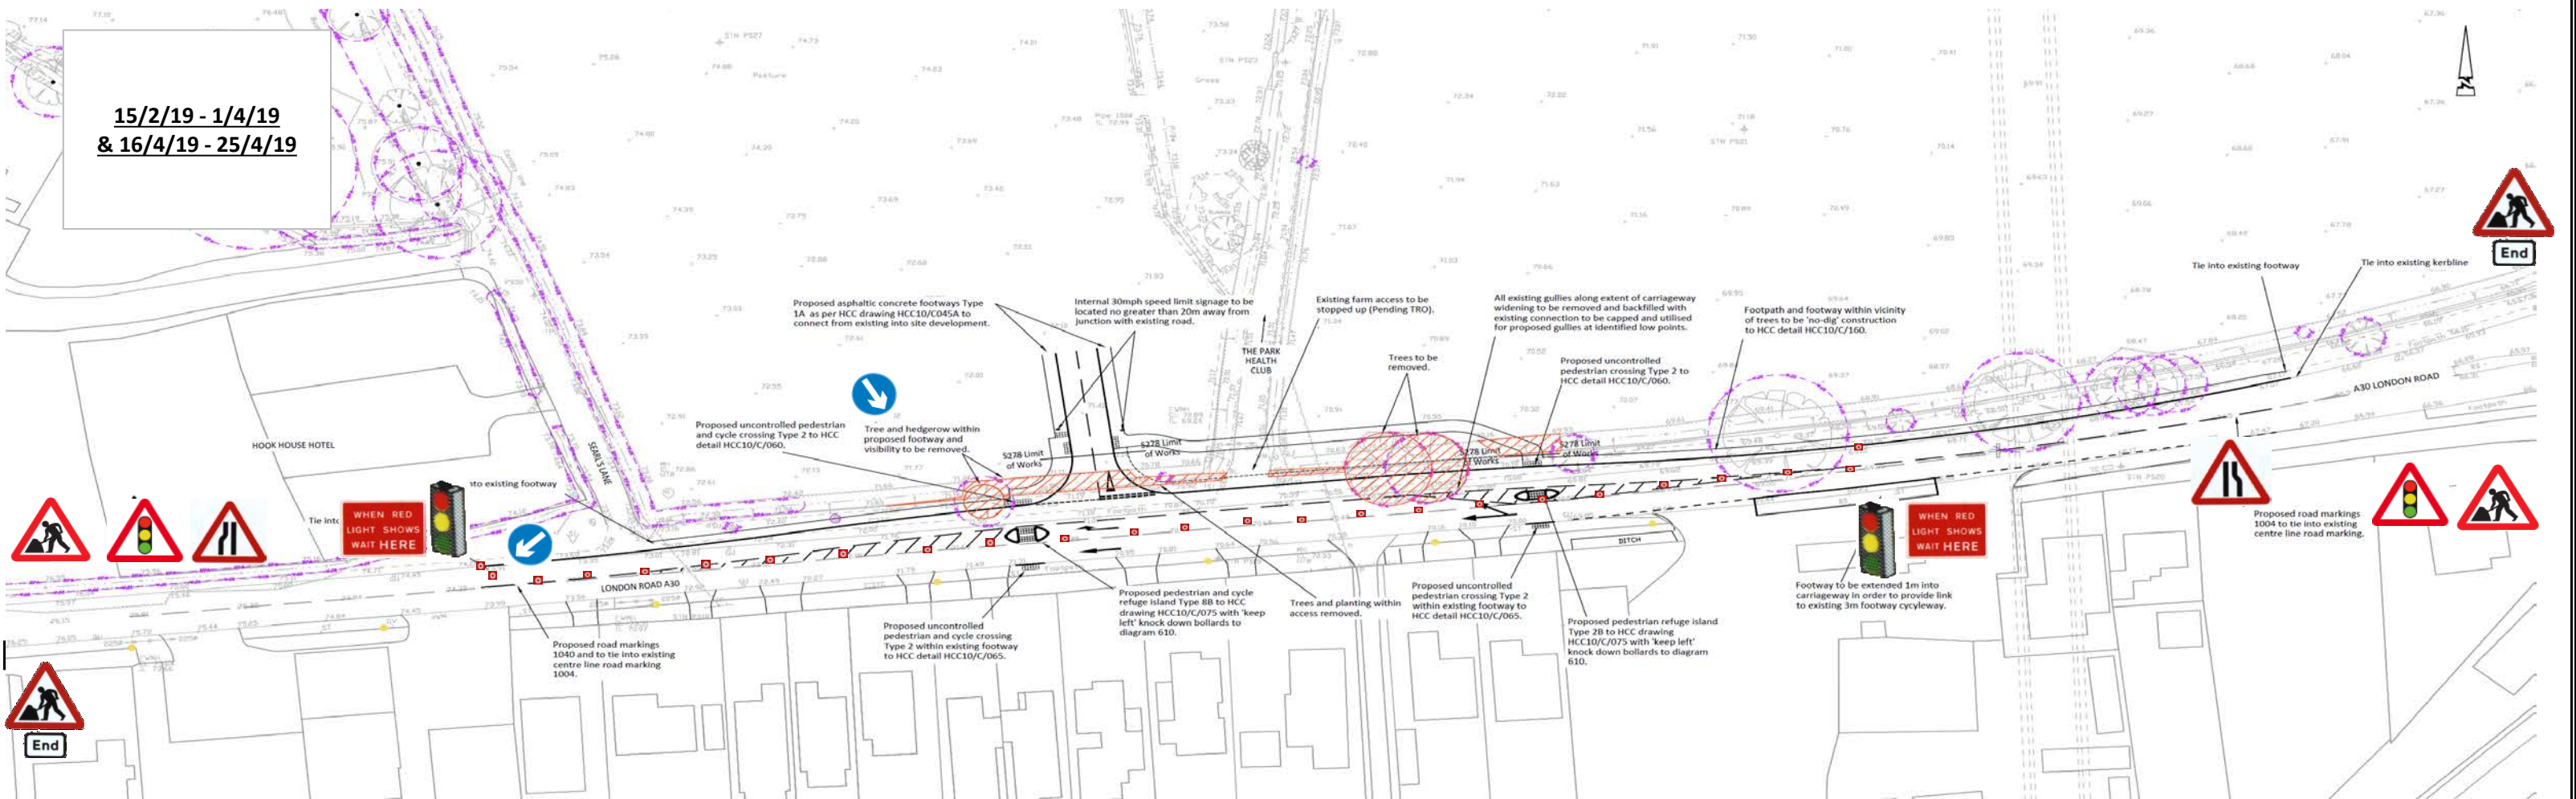


Phase 2 Kerb Tie-Ins

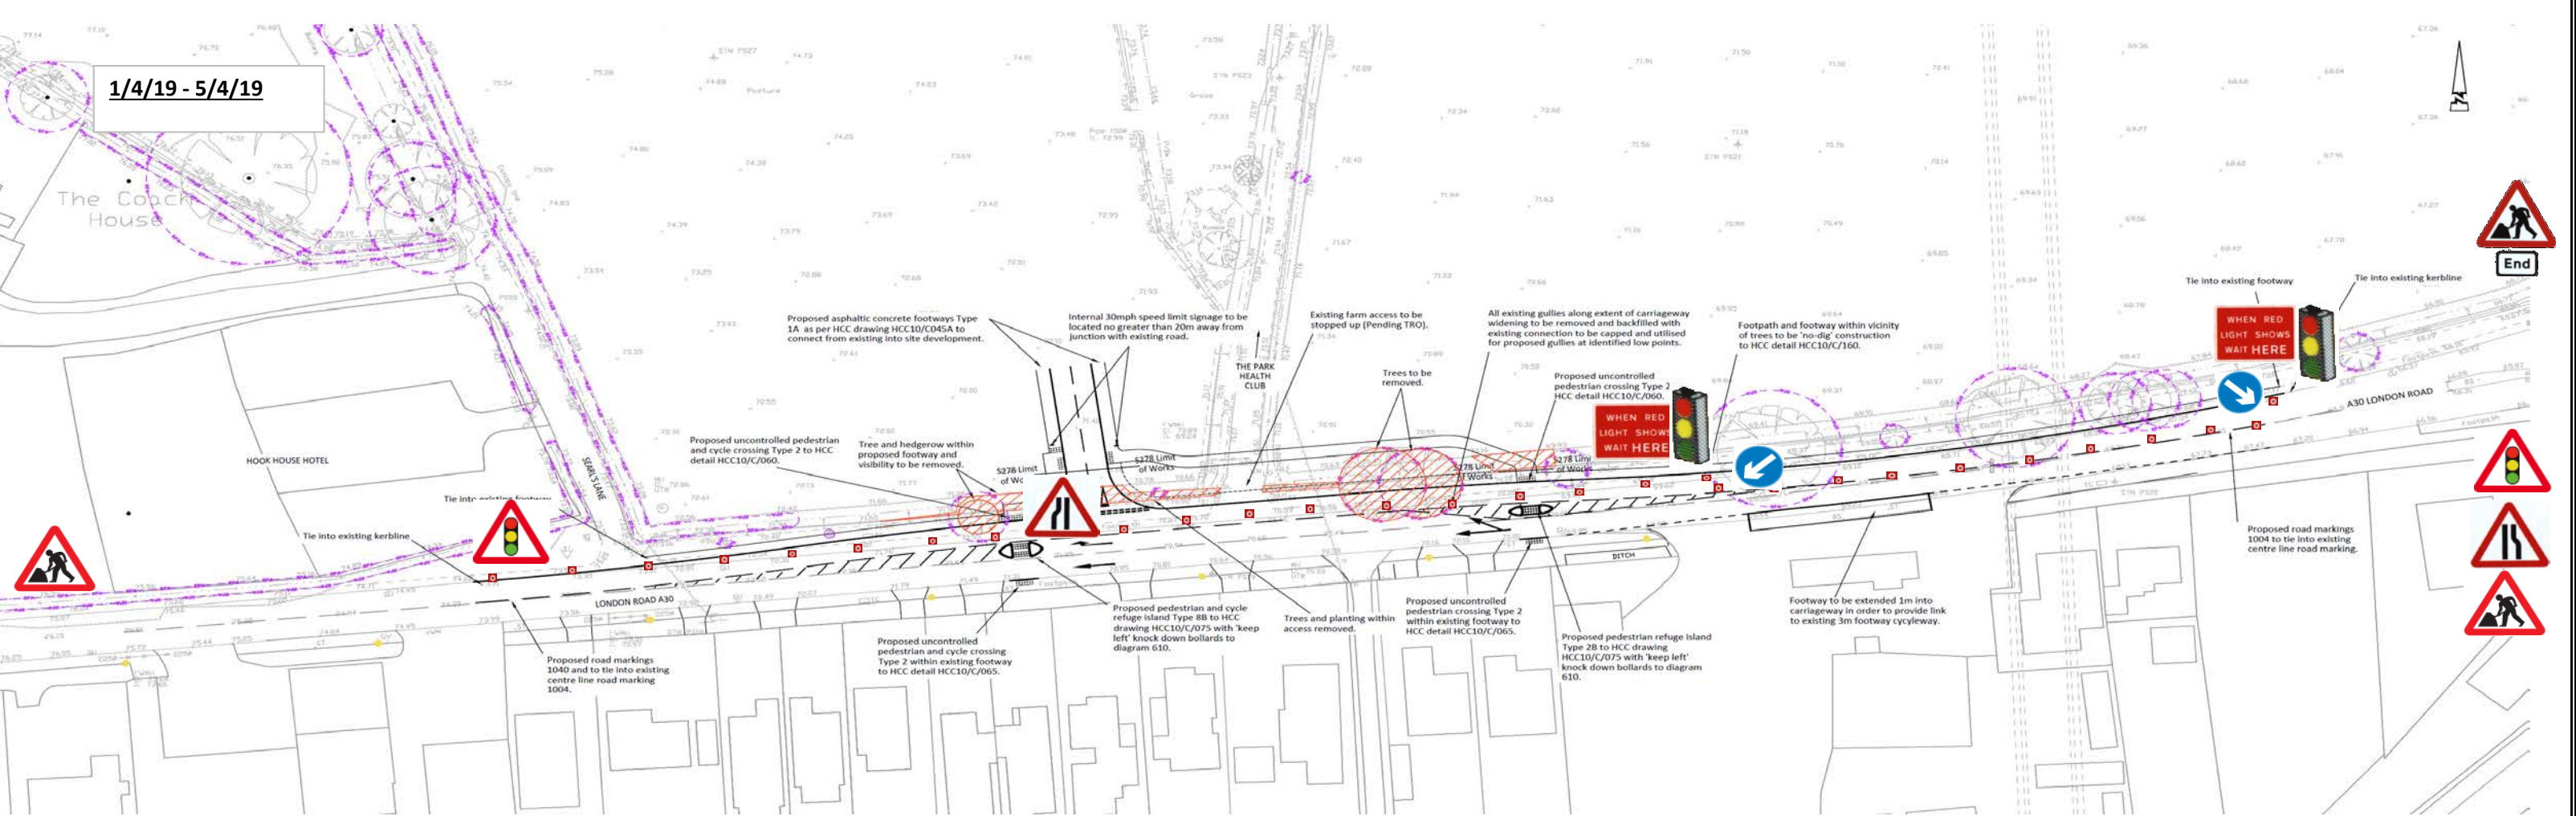

Phase 3 Café Path

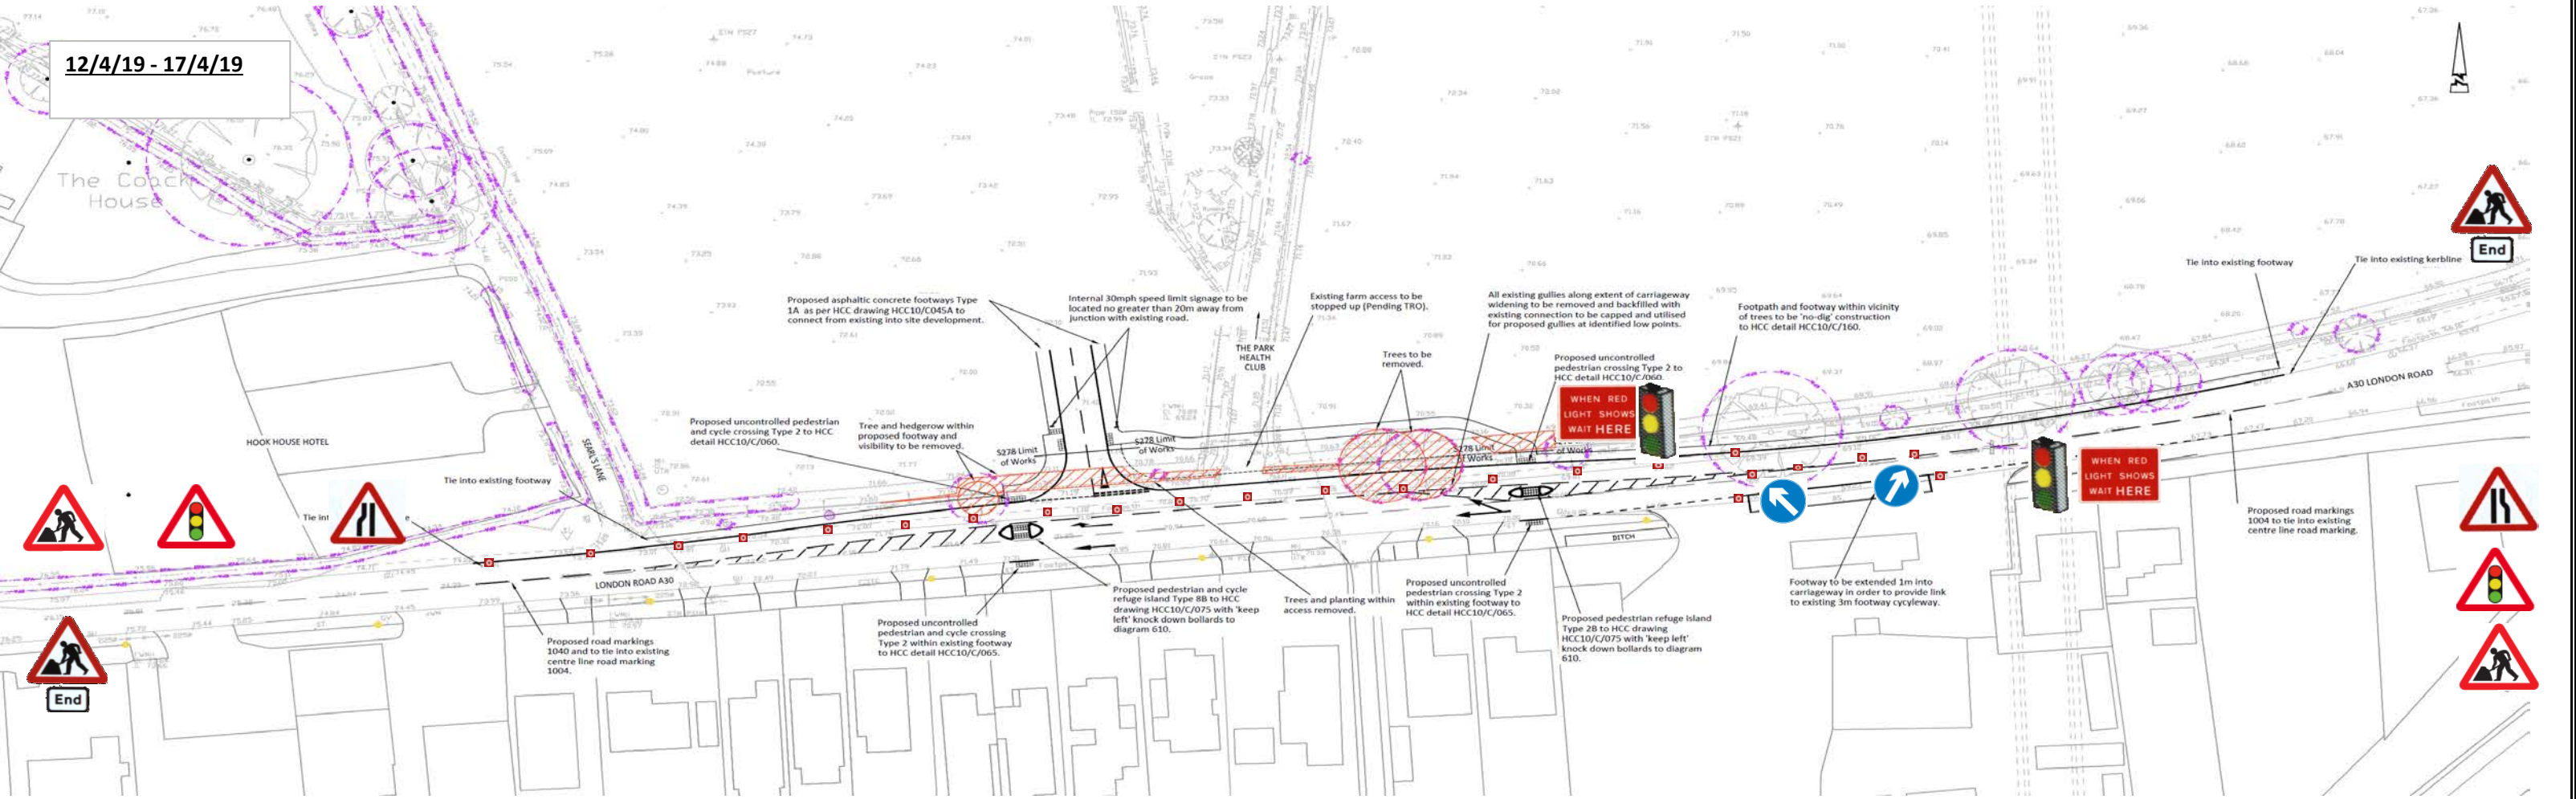


Phase 4 Islands After Wearing Course

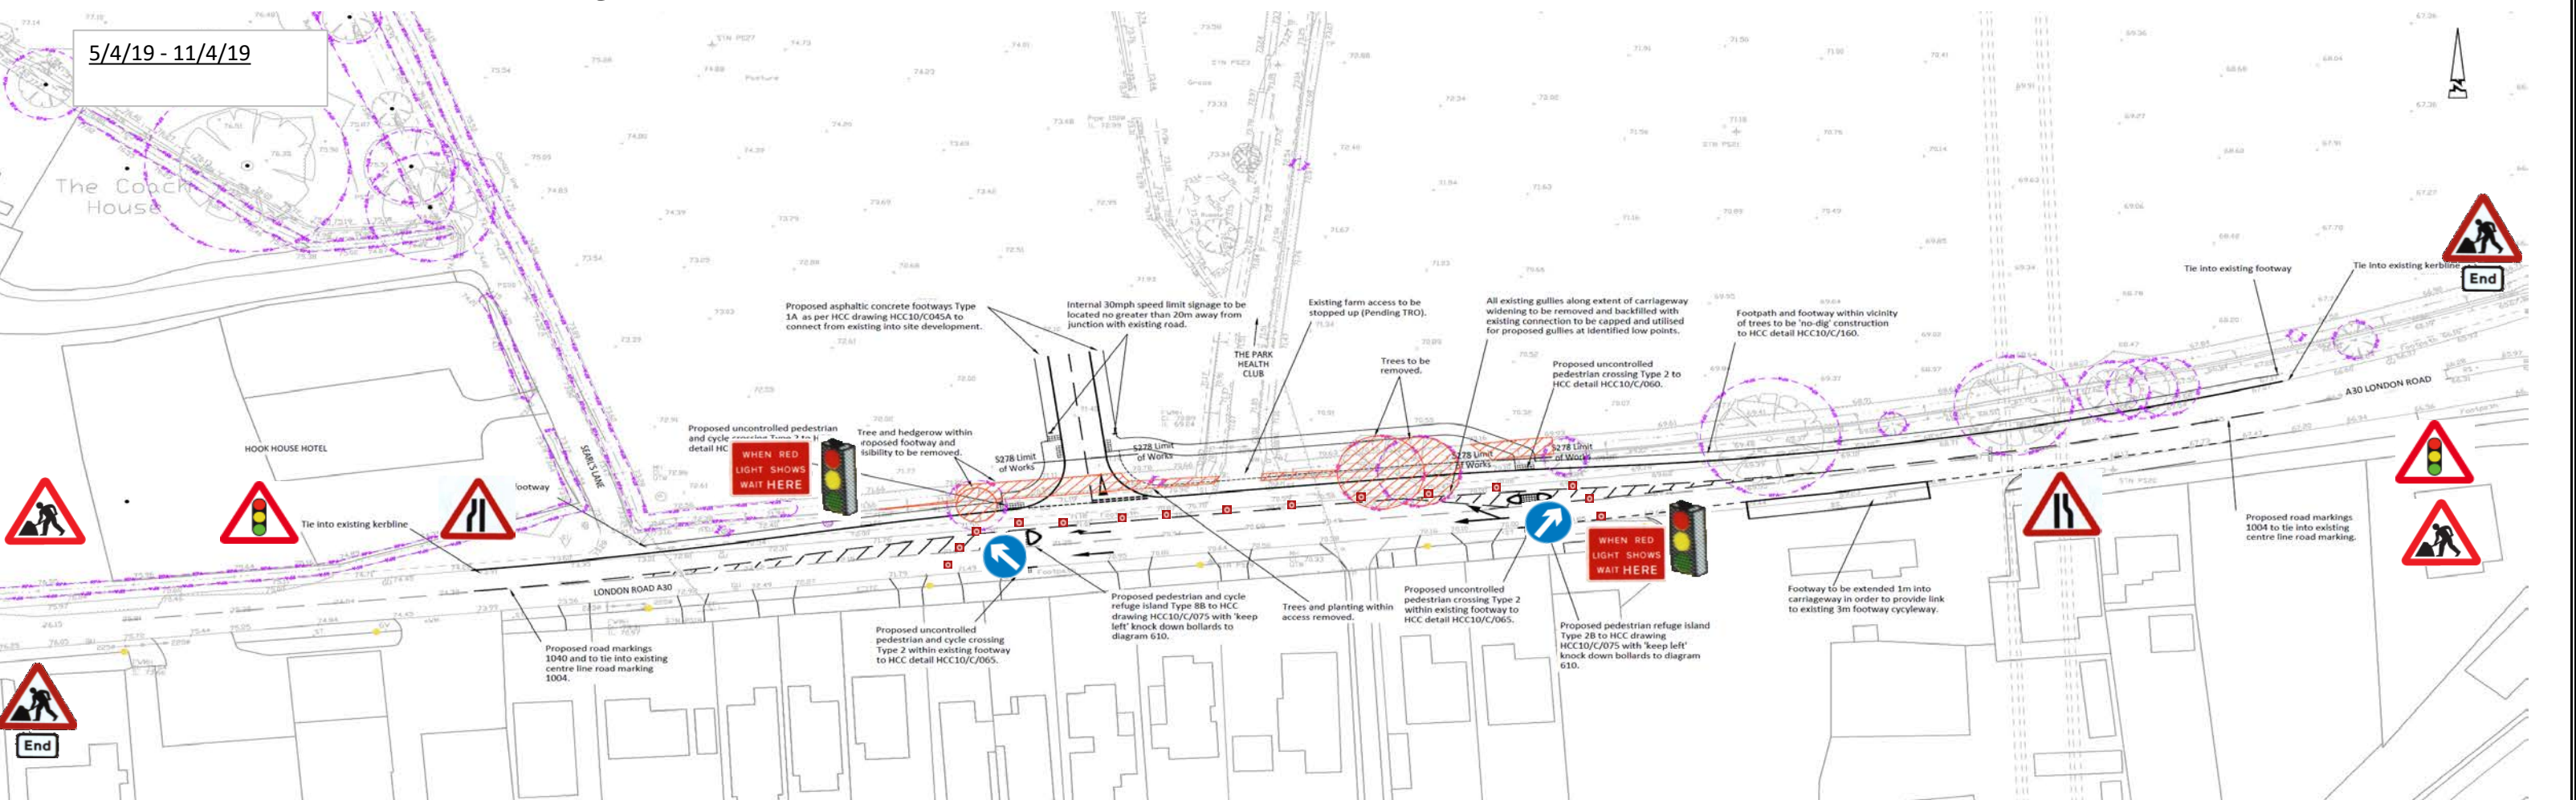


Title	Traffic Management Plans	Number	HC 02 Rev C
Project	A30 London Road		
Works	New Entrance and Widening		
1)	Cone Size : 750 mm	6)	Traffic Lights Geenrally 7:30-5:00pm Weekdays. Overnight when joint planned out
2)	Sign Size : 75 mm		
3)	Signs To Be Reflectorisred		
4)	Flashing Beacons To Be Used At Night		
5)	Cone Spacing 5m		


Phase 1- Drainage Off Carriageway

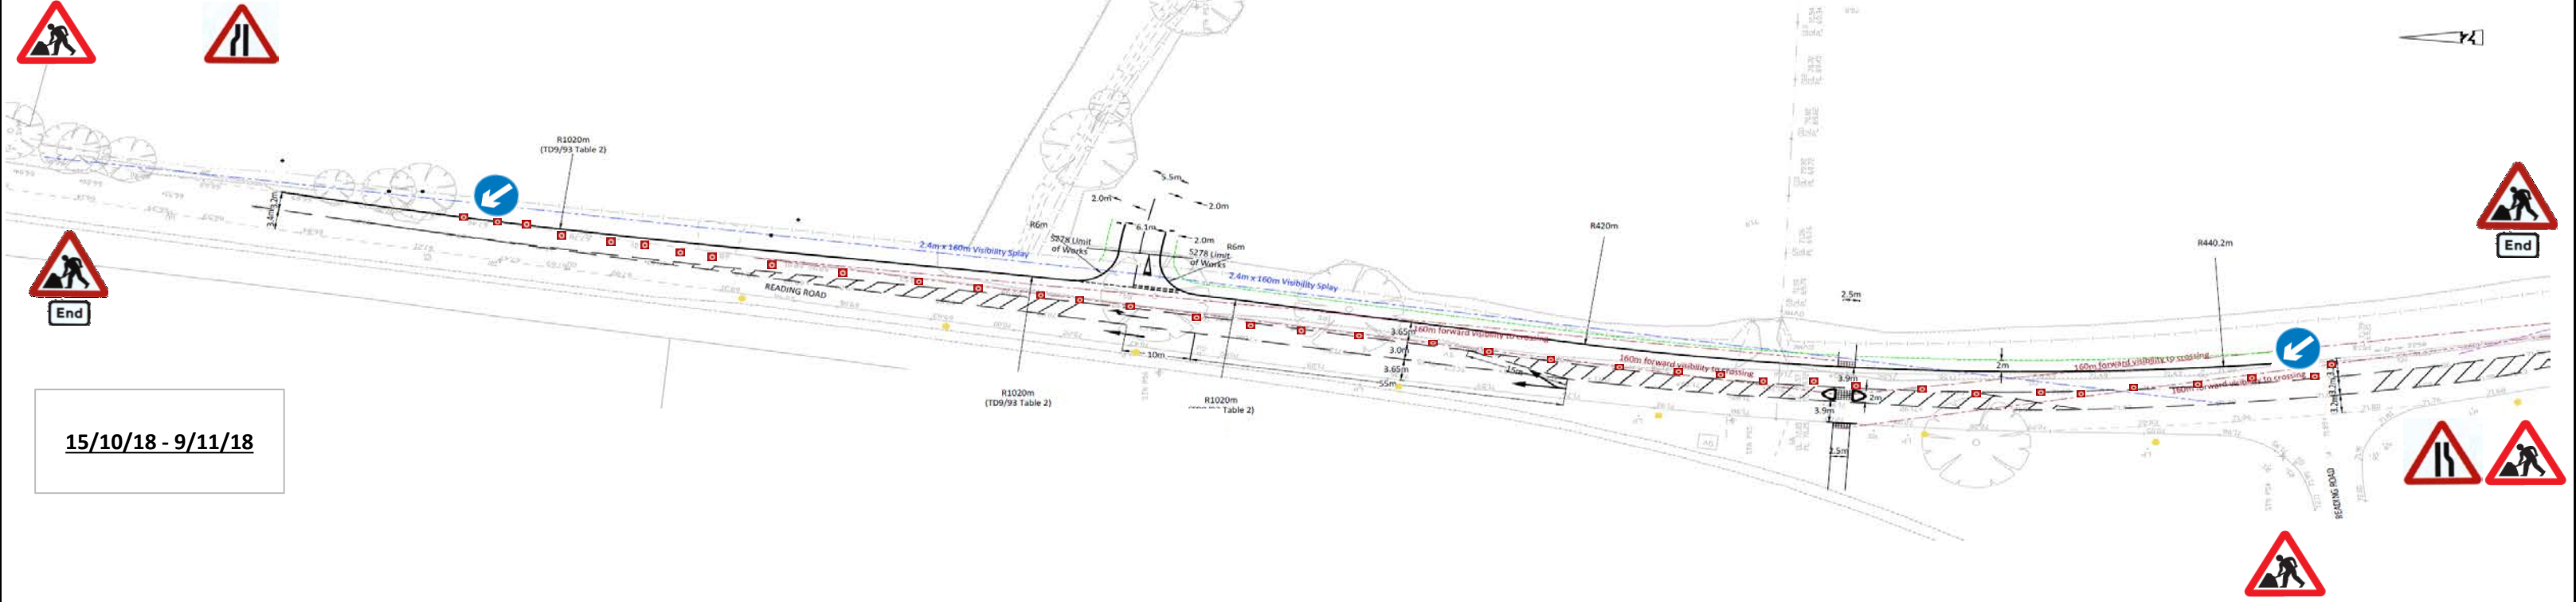


Phase 2- Widening

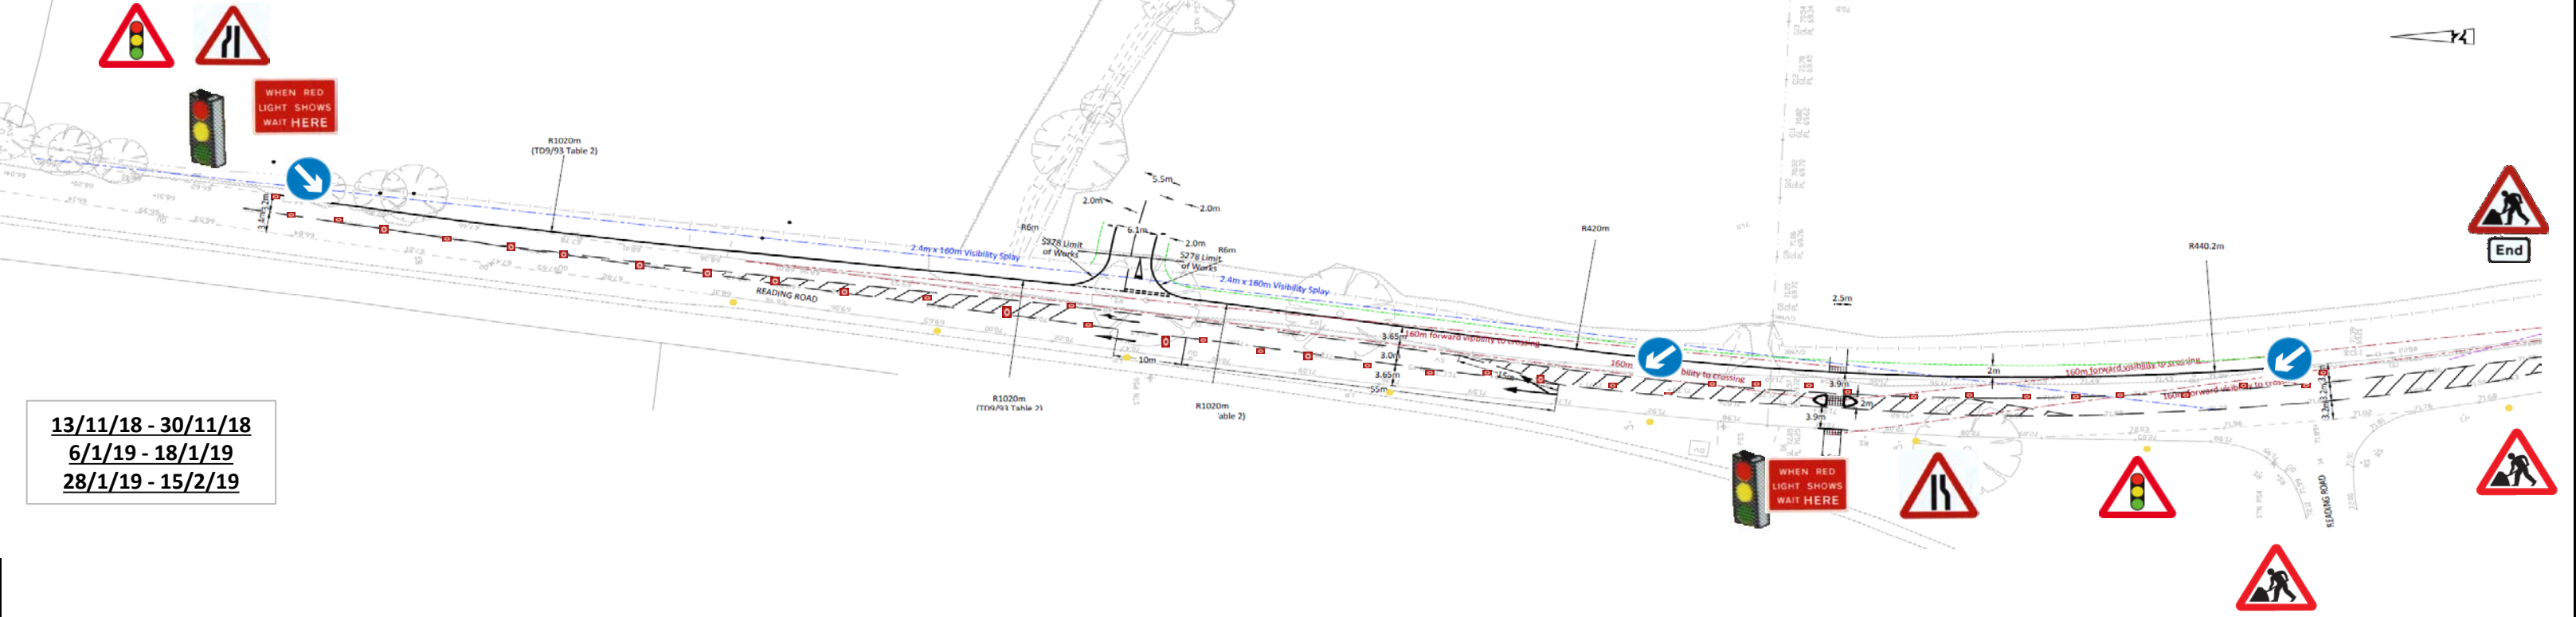

Phase 3 Island

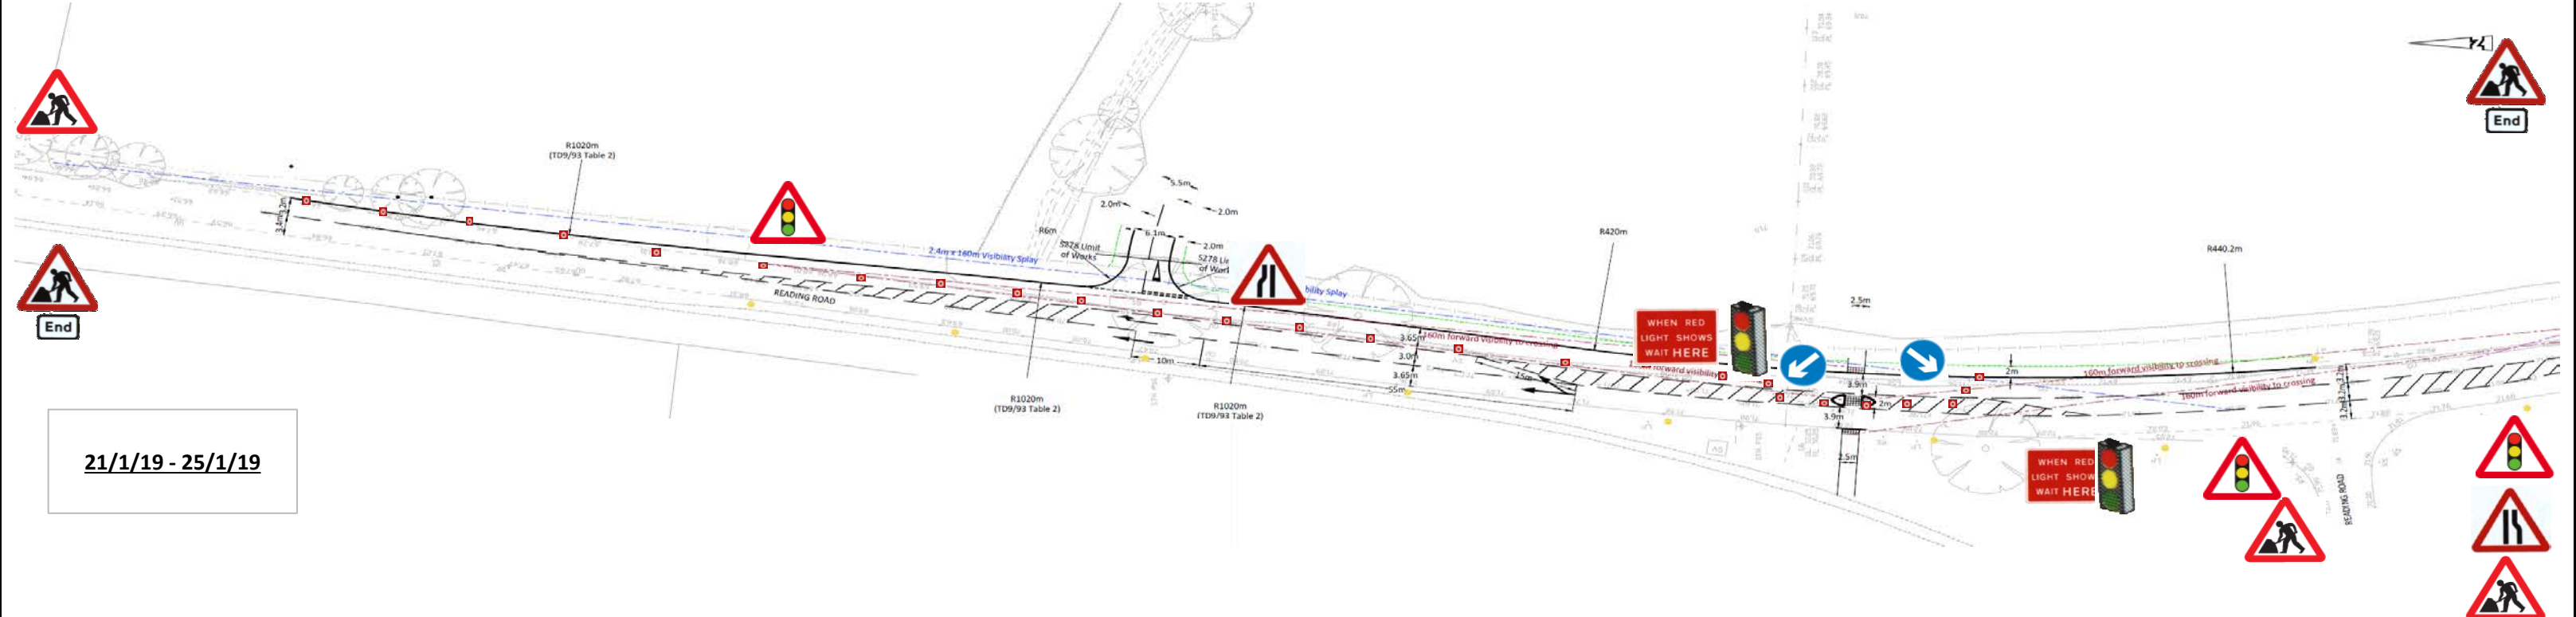

Phase 4 Island

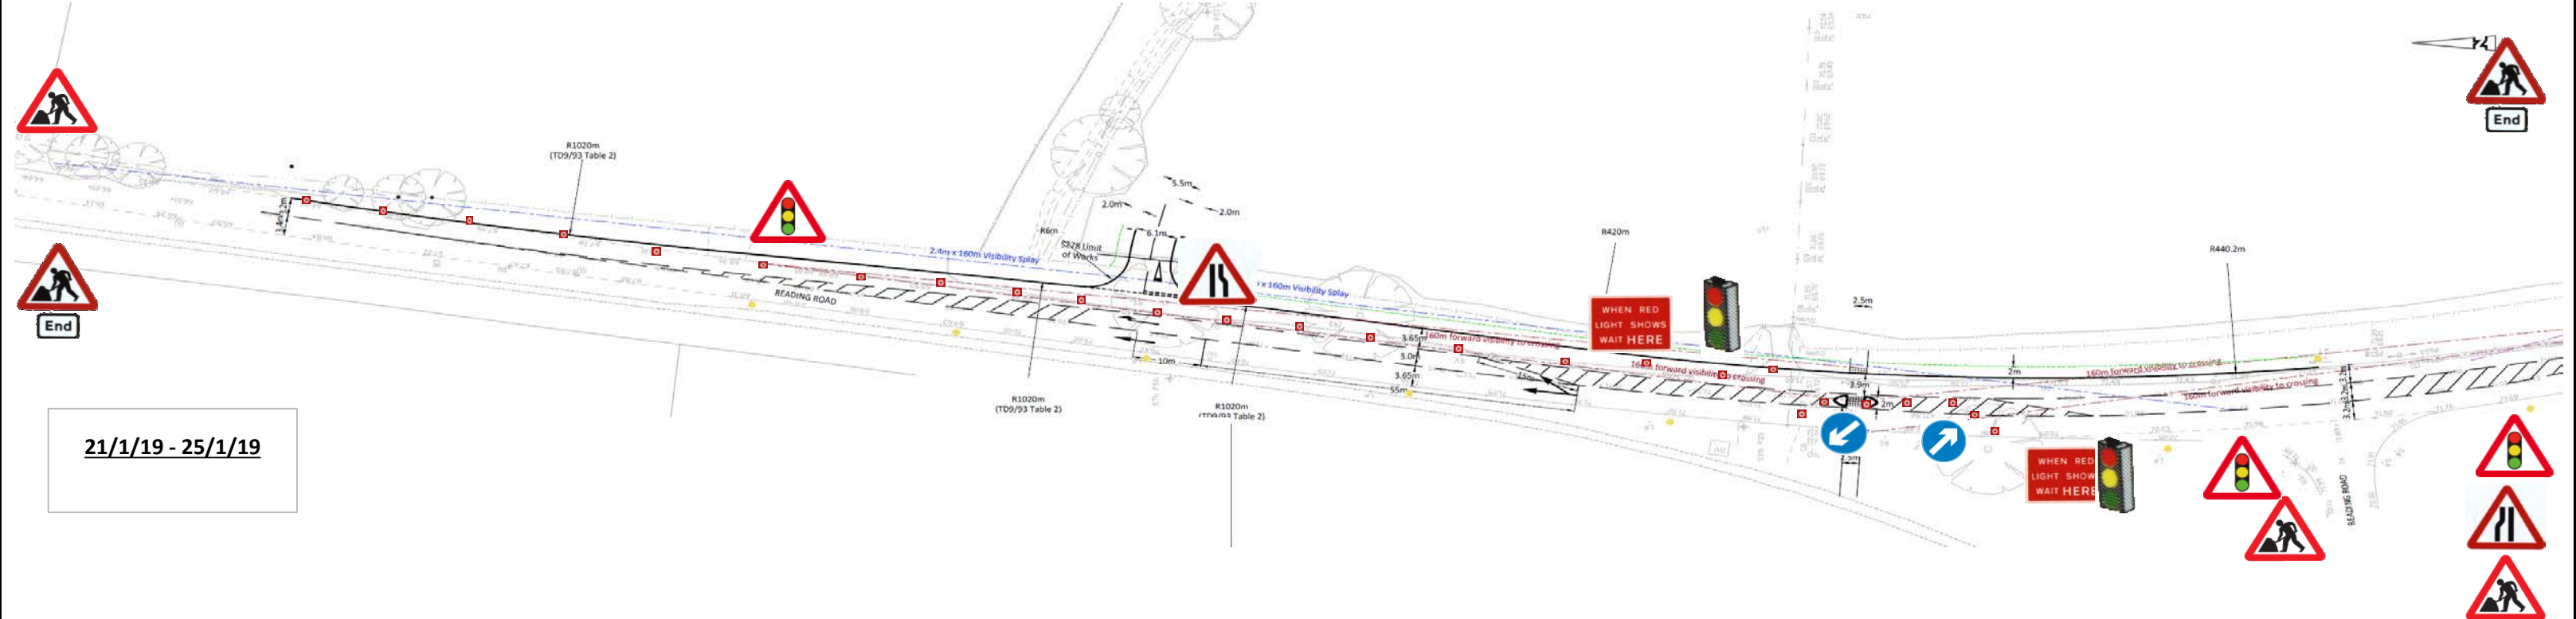

Title	Traffic Management Plans	Number	HC 03	Rev E
Project	Reading Road			
Works	New Entrance and Widening			
1)	Cone Size : 750 mm	6)	Traffic Lights to be used 24 hours	
2)	Sign Size : 750 mm			
3)	Signs To Be Reflectorised			
4)	Flashing Beacons To Be Used At Night			
5)	Cone Spacing 5m			