



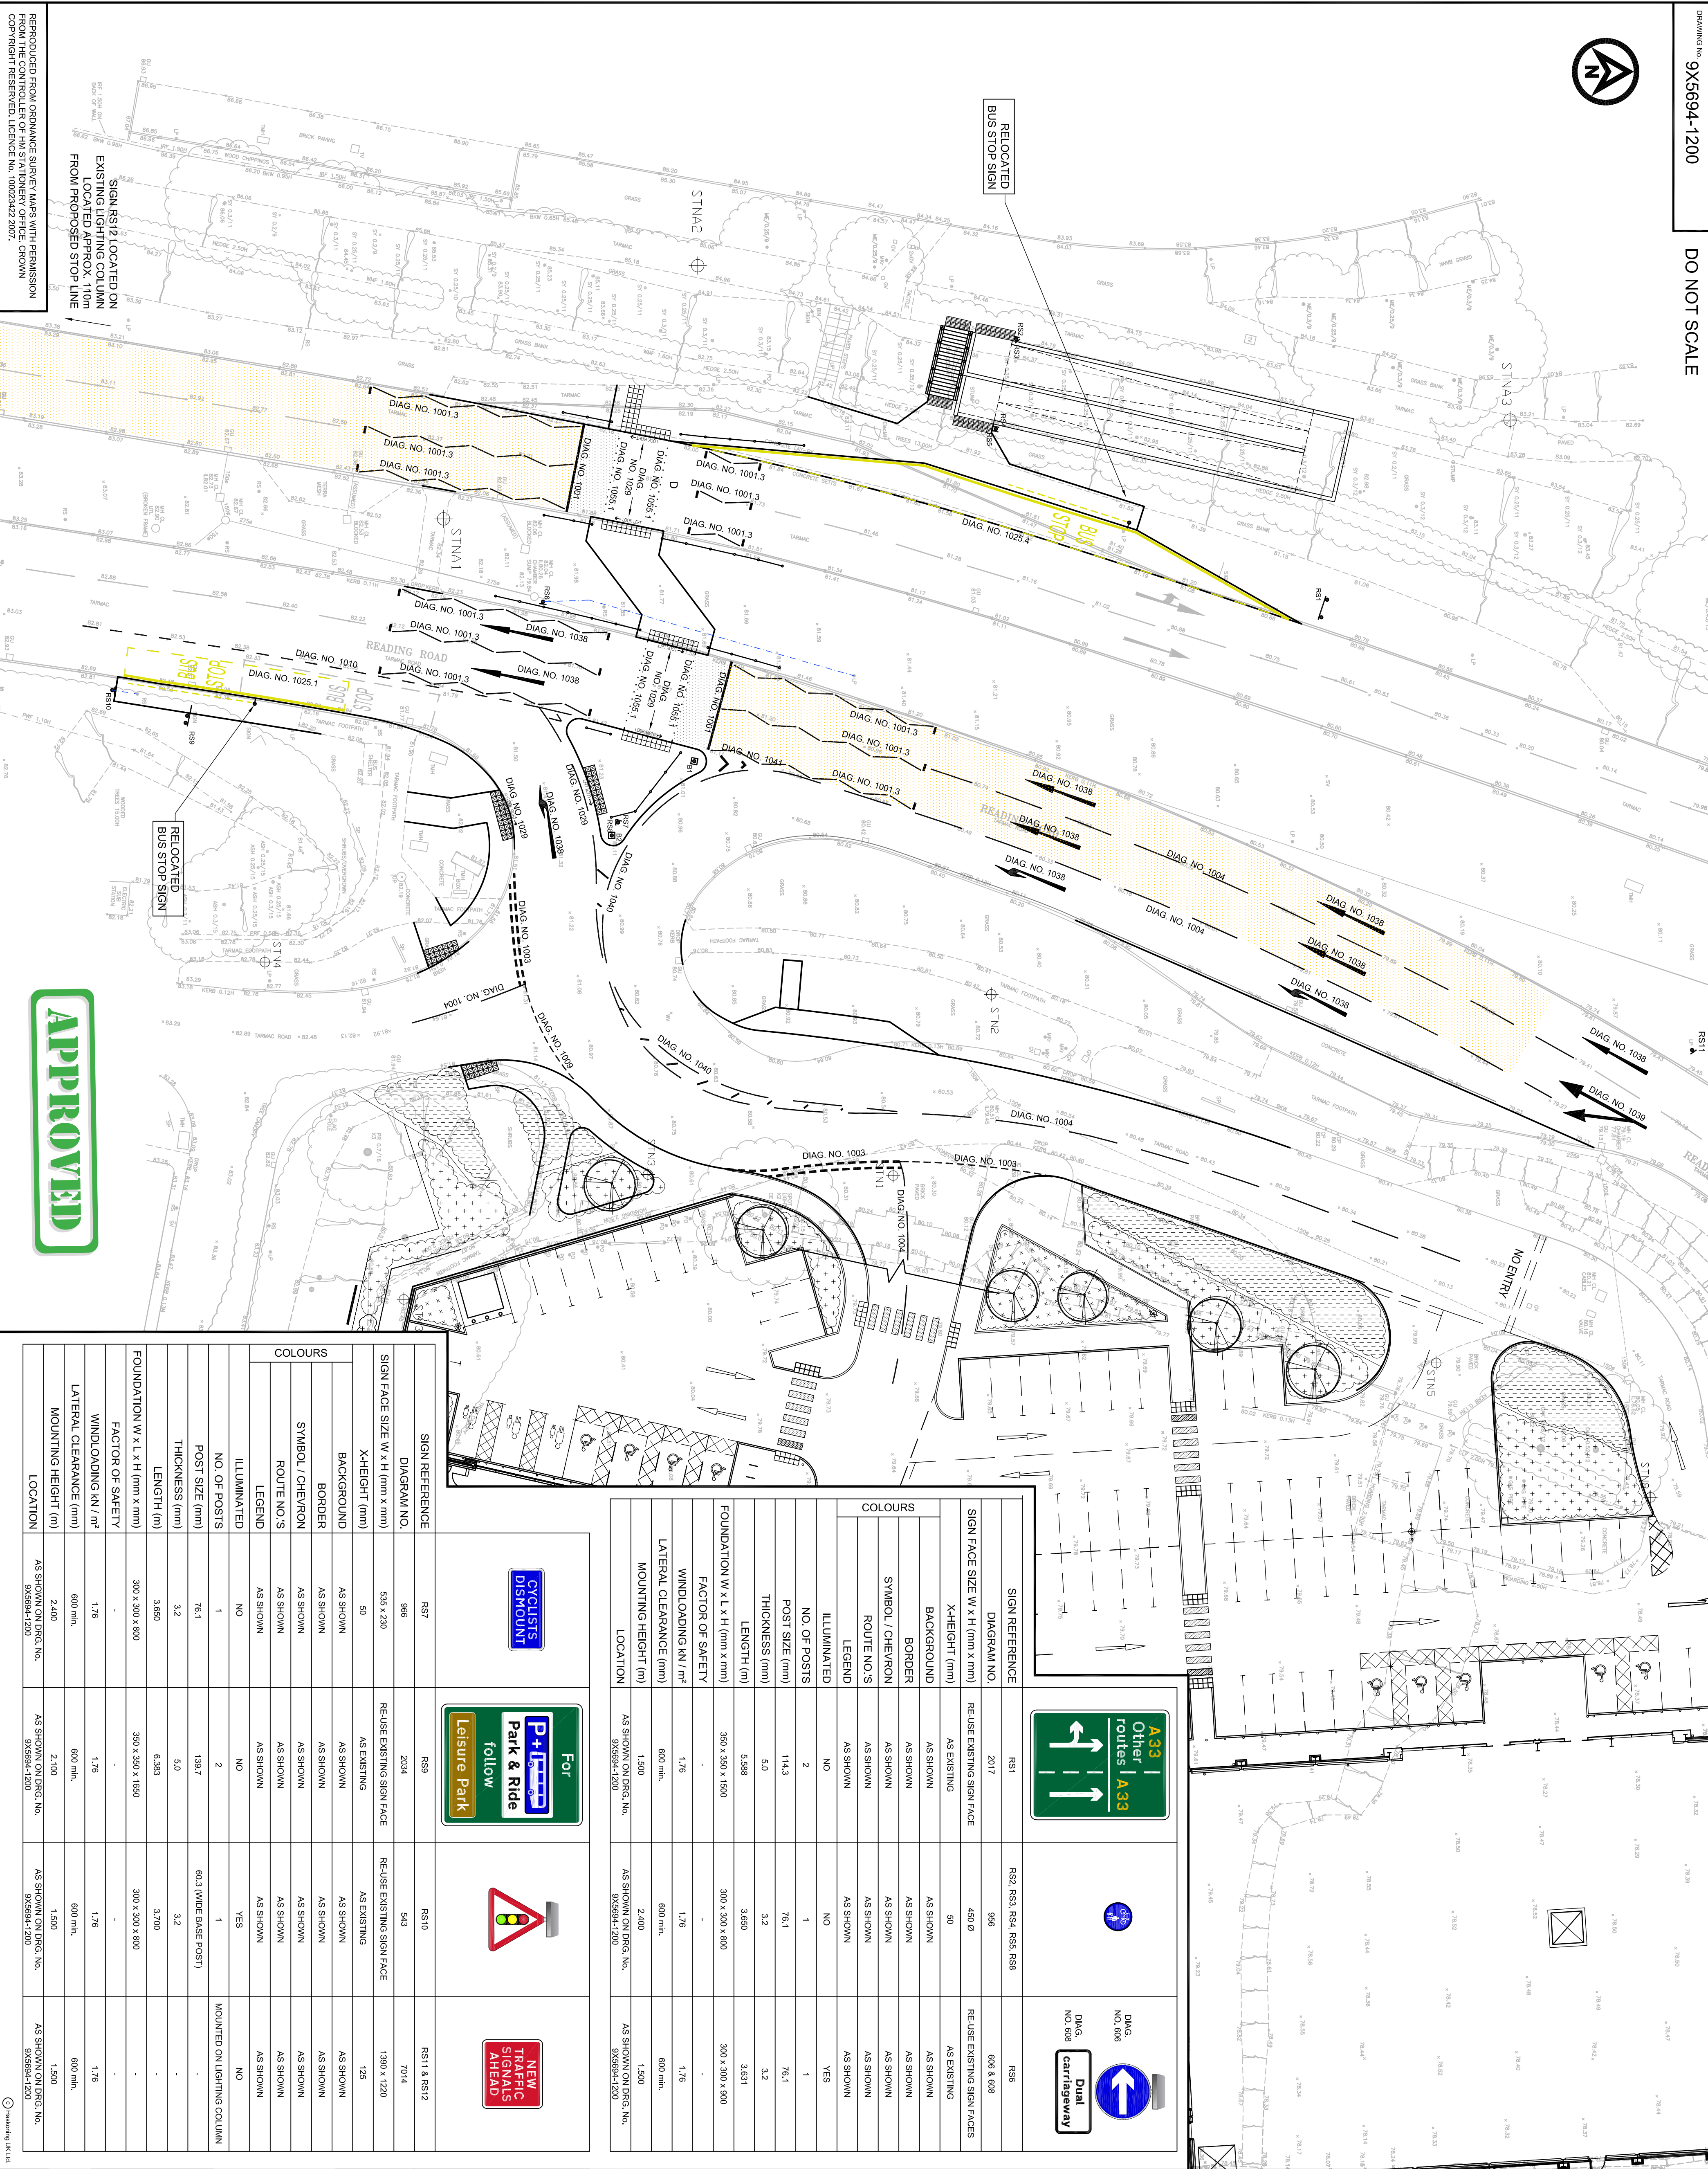

APPROVED

REPRODUCED FROM ORNANCE SURVEY PLANS WITH PERMISSION FROM THE CONTROLLER OF MAPS STATIONERY OFFICE, CROWN COPYRIGHT RESERVED. LICENCE NO. 100023422 2007.

NOTES									
1. DO NOT SCALE FROM THIS DRAWING. ALL DIMENSIONS ARE IN METRES UNLESS NOTED OTHERWISE.									
2. ALL LEVELS ARE IN METRES RELATIVE TO ORDNANCE DATUM.									
3. WHERE NEW ROAD MARKINGS ARE TO BE PLACED ON EXISTING CARRIAGEWAYS, AND EXISTING MARKINGS THAT CONFLICT WITH THE NEW MARKINGS SHALL BE REMOVED.									
4. ANY EXISTING ROAD MARKINGS THAT HAVE BEEN INDICATED ON THIS DRAWING, THE PRECISE LOCATIONS SHALL BE AGREED WITH THE OVERSEAS ORGANISATION ON SITE.									
5. ALL ROAD MARKINGS TO CONFORM WITH THE TRAFFIC SIGNS, REGULATION AND GENERAL DIRECTIONS 2002 IT IS THE RESPONSIBILITY OF THE ELECTRICAL CONTRACTOR TO ARRANGE WITH THE ELECTRICITY BOARD FOR A NEW SUPPLY TO EACH OF THE LIGHTING COLUMNS.									
6. FOR EXTERNALLY ILLUMINATED SIGN, POST AND FOUNDATION DETAILS REFER TO HCC STANDARD DETAIL DRG. NO. HCC014/050 FOR NON-ILLUMINATED SIGN, POST AND FOUNDATION DETAILS REFER TO HCC STANDARD DETAIL DRG. NO. HCC014/050 REV. B.									
7. FOR FULL EXTENTS OF SIGNAGE LOCATIONS REFER TO DRG. NO. 9X5694-1201.									
KEY									
DIAG. NO.	MARK	GAP WIDTH (mm)	HATCHING (mm)	COMMENTS					
1001	Continuous	150	-	-					
1001.3	Continuous	150	-	-					
1003	600	300	200	-					
1004	4000	2000	100	-					
1009	600	300	100	-					
1010	1000	1000	100	-					
1010	1000	1000	100	-					
1023	3750	-	-	-					
1025.1	1000	1000	100	-					
1025.4	1000	1000	100	-					
1038	4000	-	-	-					
1038	4000	-	-	-					
1040.4	4000	2000	100	2000					
1040.4	4000	2000	100	2000					
1041	4000	2000	100	2000					
1041	4000	2000	100	2000					
1055.1	4000	2000	100	2000					
ROAD STUDS									
PROPOSED BUFF COLORED ANTI-SLIP SURFACING TO EXTEND 70m FROM STOP LINE									
PROPOSED CHARCOAL COLORED ANTI-SLIP SURFACING TO EXTEND FROM STOP LINE TO PEDESTRIAN CROSSING STUD									
PROPOSED TACTILE PAVING (RED COLOUR)									
PROPOSED TACTILE PAVING (BUFF COLOUR)									
PROPOSED CONDUITRY TACTILE PAVING									
PROPOSED PEDESTRIAN GUARD RAILING									
PROPOSED NON-ILLUMINATED BOLLARD - REFER TO HCC STANDARD DETAIL DRG. NO. HCC014/051 (B) - BOLLARD FACE, B2 - KEEP LEFT FACED									
PROPOSED ROAD SIGN - MOUNTED ON 1 POST									
PROPOSED ROAD SIGN - MOUNTED ON 2 OR MORE POSTS									
PROPOSED 50mm DIA. DUCT FOR ILLUMINATED SIGNS									
REVISIONS									
REV	DATE	DESCRIPTION			BY	CHK	APP		
D1	01/10/12	FIRST ISSUE			PK	KK	RAM		
D2	26/10/12	ARCHITECTS LAYOUT UPDATED			PK	KK	RAM		
D3	26/10/12	FOOTWAY TO MAINTENANCE LANEY ADDED			RAM	KK	RAM		
D4	26/10/12	SOUTHERN FOOTWAY & LANEY AMENDED			RAM	KK	RAM		
D5	06/11/12	SOUTHERN FOOTWAY & LANEY AMENDED			RUB	RAM	RAM		
D6	06/11/12	AMENDED FOLLOWING H.C.C. COMMENTS			PK	RAM	RAM		
D7	14/10/12	AMENDED FOLLOWING STAGE 2 SAFETY AUDIT			PK	RAM	RAM		
CLIENT									
CENTURION PROPERTIES									
GASTONS WOOD, BASINGSTOKE									
ROAD MARKINGS & SIGNAGE									
PROJECT									
GASTONS WOOD, BASINGSTOKE									
TITLE									
ROAD MARKINGS & SIGNAGE									
DRAWN									
PK	01/10/12	SCALE A1	1:250	CHECKED	RAM	APPROVED	RAM		
REVISION									
D7	01/10/12	01/10/12	01/10/12	01/10/12	01/10/12	01/10/12	01/10/12		

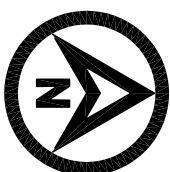

Unvised House, 37 Wilkes Street, Chesham, Surrey W15 1AT
Email: info@royalhaskoningdhv.com
Website: www.royalhaskoningdhv.com

